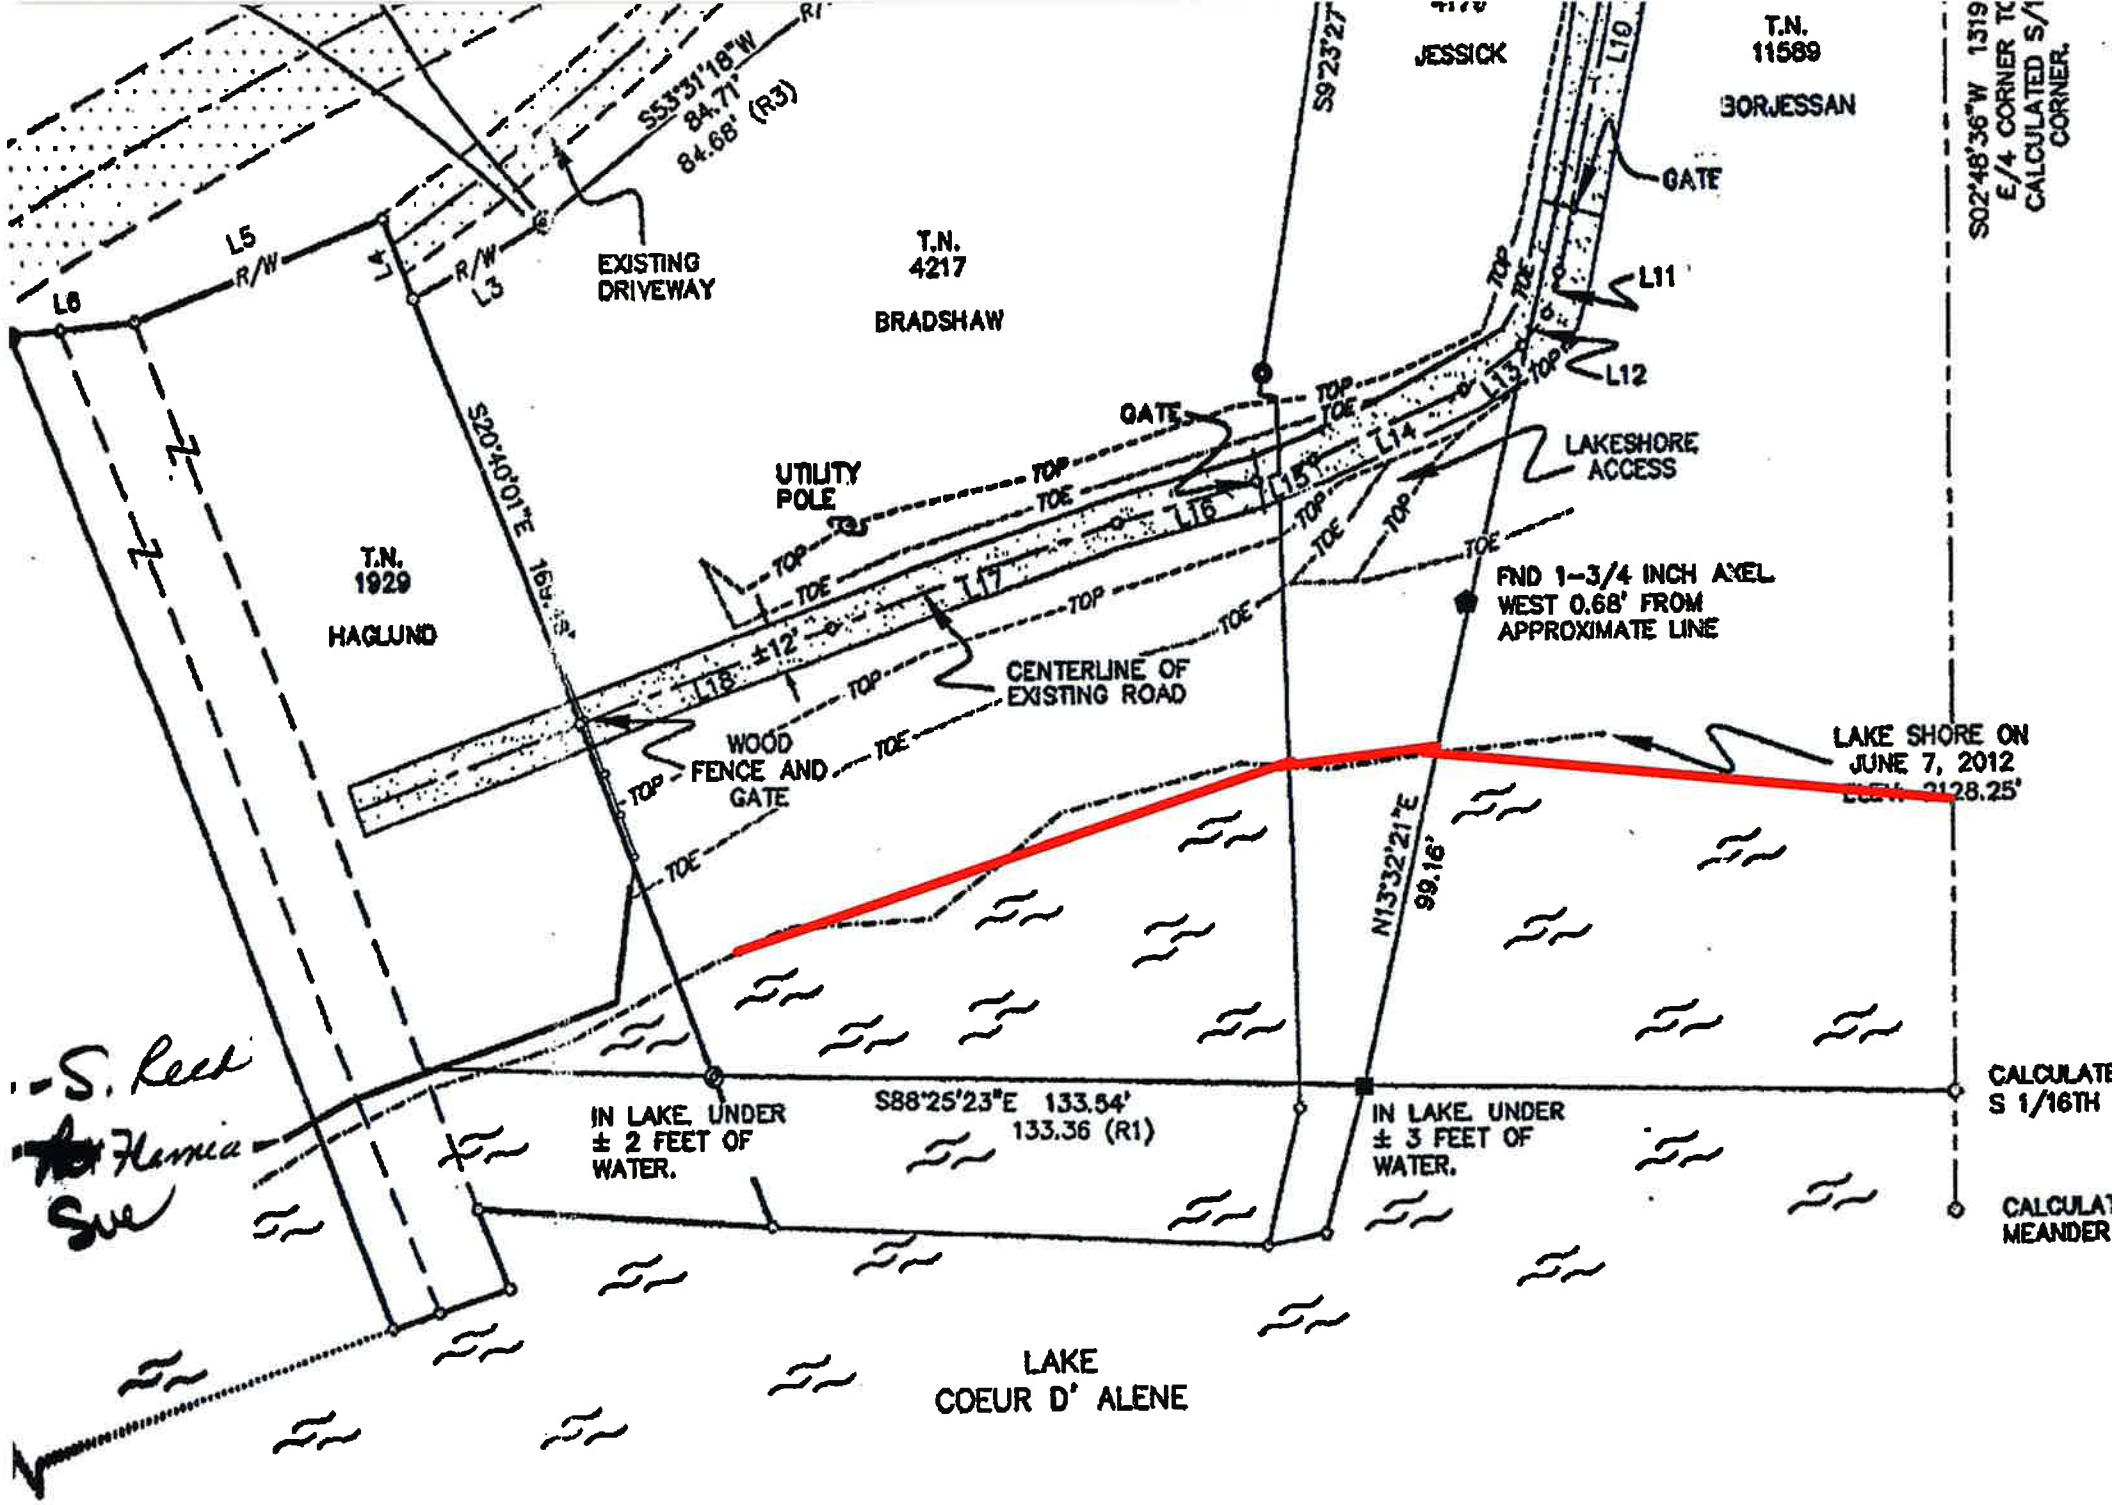
S53°31'18"W
84.71'
84.68' (R3)
EXISTING DRIVEWAY
T.N.
4217
BRADSHAW
JESSICK
T.N.
11589
BORJESSAN
S9°23'27"
S02°48'36"W 1319
E/4 CORNER TO
CALCULATED S/
CORNER.
GATE
L10
L11
L12
L13
L14
L15
L16
L17
L18
L5
L6
L4
L3
R/W
TOP
TOE
UTILITY POLE
GATE
LAKESHORE ACCESS
T.N.
1929
HAGLUND
S20°40'01"E 165.72'
±12'
CENTERLINE OF EXISTING ROAD
FND 1-3/4 INCH AXEL
WEST 0.68' FROM
APPROXIMATE LINE
WOOD FENCE AND GATE
LAKE SHORE ON
JUNE 7, 2012
2128.25'
N13°32'21"E
99.16'
IN LAKE, UNDER
± 2 FEET OF
WATER.
S88°25'23"E 133.54'
133.36 (R1)
IN LAKE, UNDER
± 3 FEET OF
WATER.
CALCULATE
S 1/16TH
CALCULAT
MEANDER
LAKE
COEUR D' ALENE
S. Reed
Hernia
Sue

1