PLAT SHOWING

AMENDED ELK VALLEY SUBDIVISION

LYING IN A PORTION OF GOVERNMENT LOT 3, SECTION 9,
A PORTION OF THE EAST 1/2 OF SECTION 16,
AND PORTIONS OF GOVERNMENT LOTS 1, 4, 5, AND 8, SECTION 16,
T.3N., R.10E., B.M., ELMORE COUNTY, IDAHO
2003

Lot Acreages

Lot 6	=	1.27 Acre
Lot 7	=	1.20 Acre
Lot 8	=	1.15 Acre
Lot 9	=	1.18 Acre
Lot 10	=	1.26 Acre
Lot 11	=	1.25 Acre
Lot 12	=	1.19 Acre
Lot 13	=	1.04 Acre
Lot 15	=	1.04 Acre
Lot 46	=	1.11 Acre
Lot 47	=	1.11 Acre
Lot 48	=	1.11 Acre
Lot 49	=	2.32 Acre
Lot 50	=	1.17 Acre
Lot 51	=	1.36 Acre
Lot 52	=	1.33 Acre
Lot 53	=	1.00 Acre
Lot 54	=	1.00 Acre
Lot 55	=	1.00 Acre
Lot 56	=	1.00 Acre
Lot 57	=	1.00 Acre
Lot 58	=	1.00 Acre
Lot 59	=	1.03 Acre
Lot 60	=	1.02 Acre
Lot 61	=	1.00 Acre
Lot 62	=	1.25 Acre
Lot 63	=	1.01 Acre
Lot 64	=	1.01 Acre
Lot 65	=	1.02 Acre
Lot 66	=	1.01 Acre
Lot 67	=	1.01 Acre
Lot 68	=	1.01 Acre
Lot 69	=	1.02 Acre
Lot 70	=	11.13 Acre

Note

The boundary along the river is the ordinary high water mark as determined by the Department of Lands in September 2002.

GRAPHIC SCALE

200 0 100 200 400 800

(IN FEET)
1 inch = 200 ft.

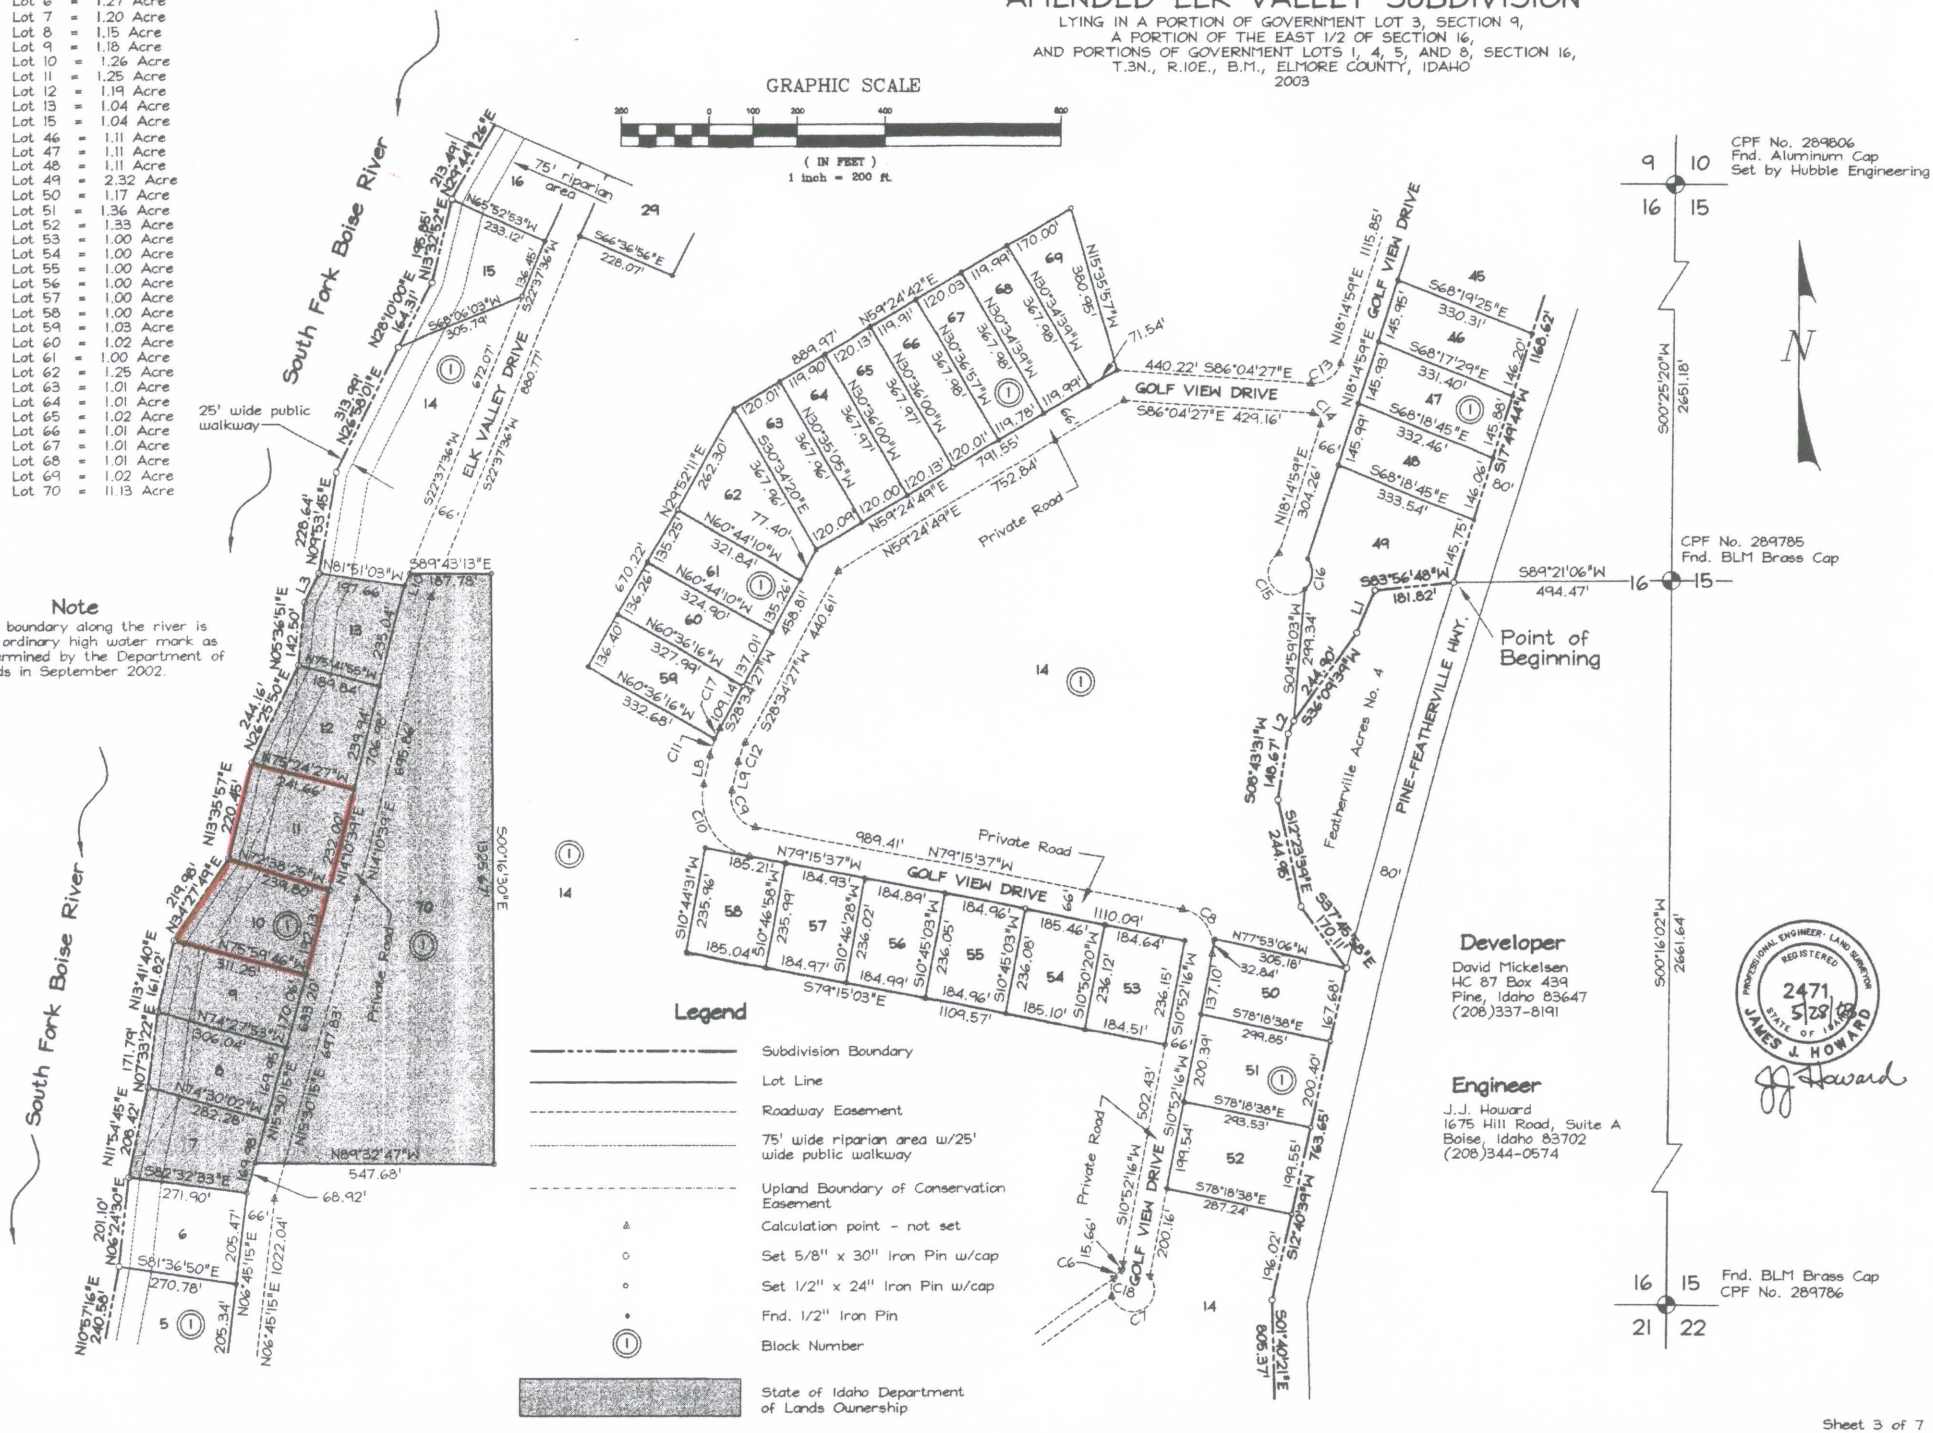

Developer

David Mickelsen
HC 87 Box 439
Pine, Idaho 83647
(208)337-8191

Engineer

J.J. Howard
1675 Hill Road, Suite A
Boise, Idaho 83702
(208)344-0574

PROFESSIONAL ENGINEER - LAND SURVEYOR
REGISTERED
2471
5/28/03
STATE OF IDAHO
JAMES J. HOWARD