Required Document 2 (2 pages)

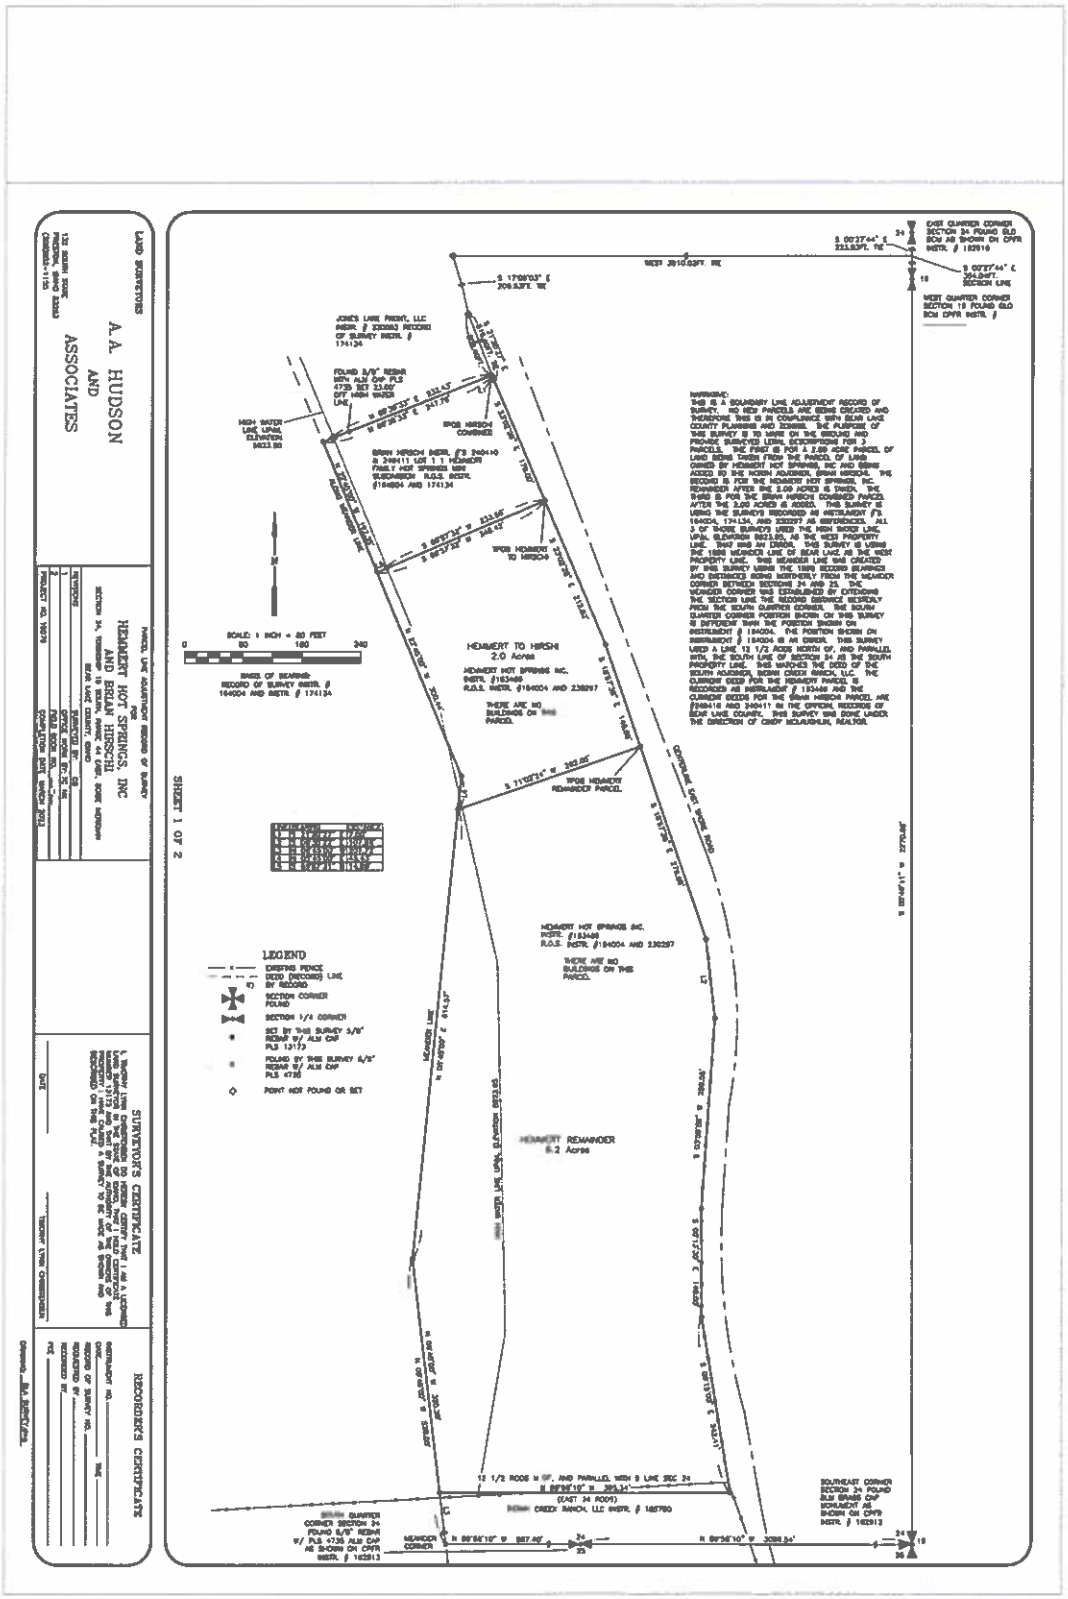





































SHEET 2 OF 2

LAND SURVEYORS

A.A. HUDSON
AND
ASSOCIATES

[illegible]
[illegible]
[illegible]

PARCEL LINE ADJUSTMENT RECORD OF SURVEY
FOR
SECTION 24, TOWNSHIP 16 SOUTH, RANGE 34 EAST, BOISE MERIDIAN

REVISIONS	SURVEYED BY: [illegible]
1	OFFICE WORK BY: [illegible]
2	FIELD BOOK NO. [illegible]
PROJECT NO. [illegible]	SURVEYED DATE [illegible]

SURVEYOR'S CERTIFICATE


DATE

Registered Land Surveyor

RECORDER'S CERTIFICATE

INSTRUMENT NO. _____
DATE _____ TIME _____
RECORD OF SURVEY NO. _____
RECORDED BY _____
MINUTES BY _____
FEE _____

[illegible]